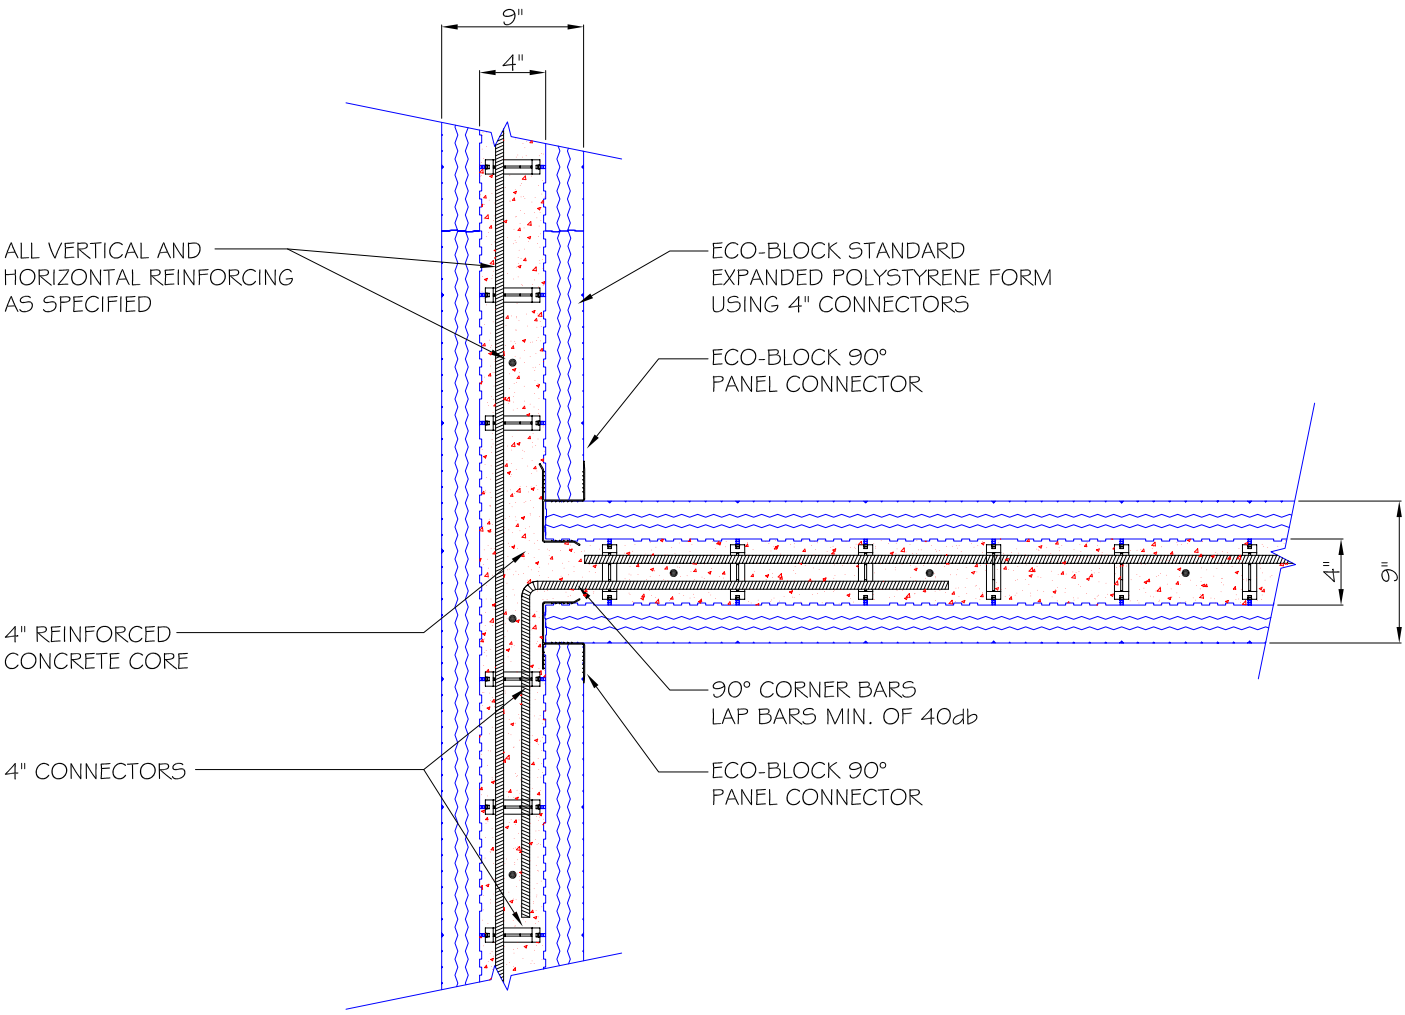

NOTE:
IT IS THE RESPONSIBILITY OF THE DESIGNER / END USER TO VERIFY THAT STRUCTURES BUILT WITH ECO-BLOCK HAVE BEEN DESIGNED, ENGINEERED, AND CONSTRUCTED IN ACCORDANCE WITH ALL APPLICABLE BUILDING CODES AND REGULATIONS

ECO-Block, LLC

INSULATING CONCRETE FORMS
THE BEST FORM FOR ANY FUNCTION

11220 GRADER ST
SUITE 700
DALLAS, TX 75238
214-503-1644 800-503-0901
WWW.ECO-BLOCK.COM

TEE WALL INTERSECTION 4" FORMS

DATE: 5/23/2002
SCALE: 1" = 1'-0"
REVISION:
DRAWING NUMBER:
M-10-0020